N

SCALE: N.T.S.

LEGEND

- 2ND AMENDMENT
- 3RD AMENDMENT
- 4TH AMENDMENT

Courtyard Fee: $75 & Alley Fee: $45 - Total $120 Quarterly

Alley Fee: $45.00 Quarterly

No Additional Fee

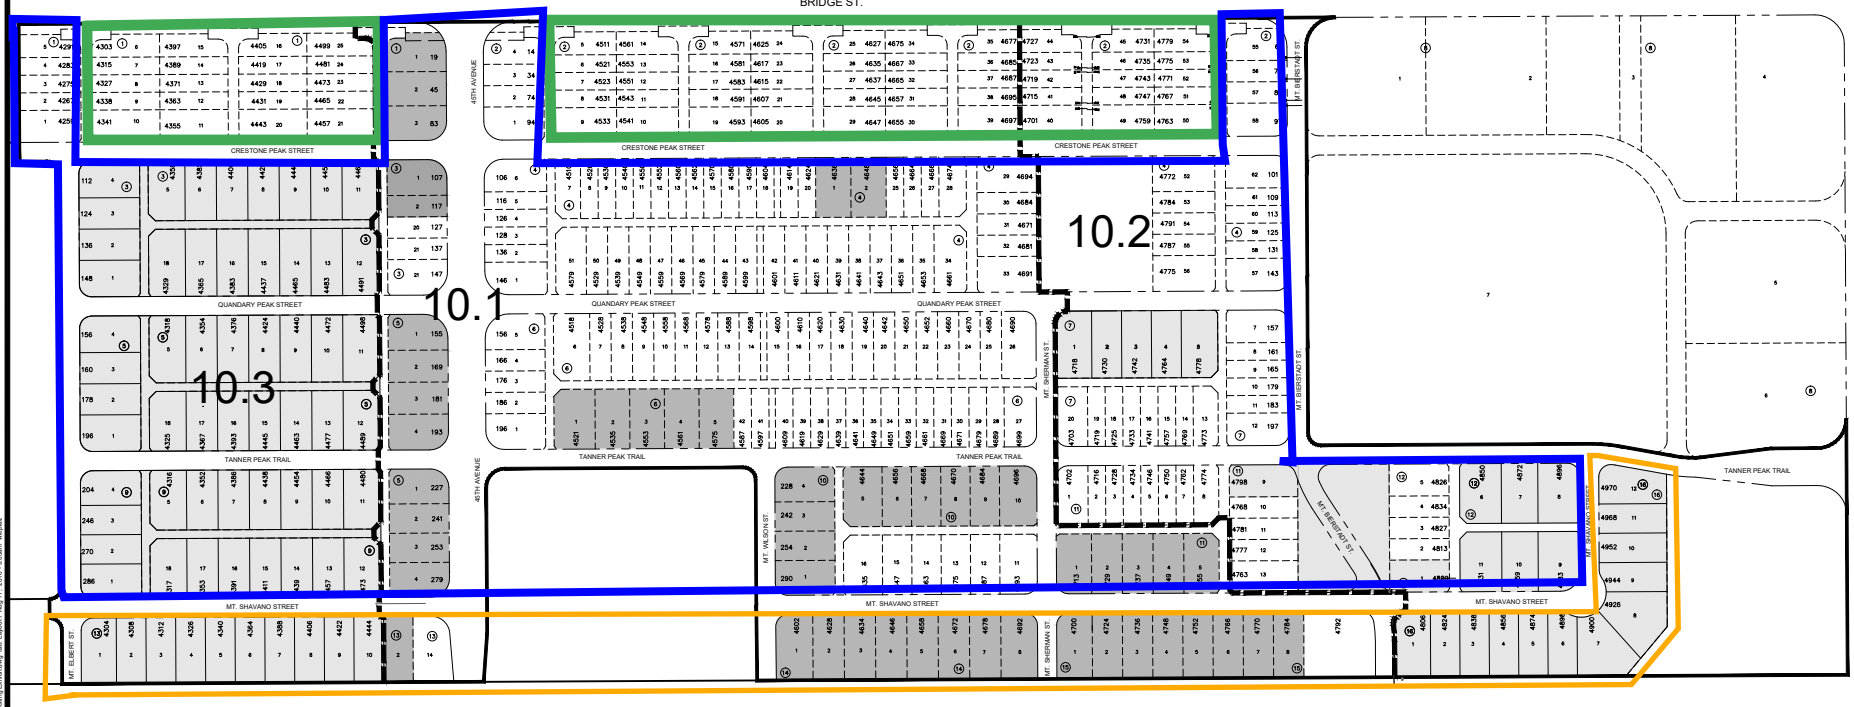

LOT NUMBERS				
	10.1	10.2	10.3	TOTAL
TEALIGHT	37	62	25	124
FREESTYLE	55	23	64	142
TOTAL	92	85	89	

NOTE:

ADDRESSING FOR THE 4TH AMENDMENT HAS NOT YET BEEN ASSIGNED BY THE CITY OF BRIGHTON.

REDLAND
Where Great Places Begin
720.283.6783 Office
7500 West Canal Court
Littleton, Colorado 80120
REDLAND.COM

DRAWN	MM
CHECKED	WL
APPROVED	FT
PROJECT NO.	110/15.13
HORZ. SCALE	NTS
VERT. SCALE	N/A

DATE	NO.	NOTES
06.01.15	1	EXHIBIT ISSUED
08.13.2015	2	EXHIBIT UPDATED
12.10.2015	3	EXHIBIT UPDATED

BRIGHTON CROSSING FILING 3

PLAT AMENDMENT EXHIBIT

SHEET

1 OF 1

I:\2015\110\15 - Brighton Crossing\CADD\Exhibits\110\15.13_BC3 4th Amendment_Plat Amendment Tracking Exhibit.dwg tab: Layout1 Aug 17, 2016 - 9:03am wleplatt